SONY

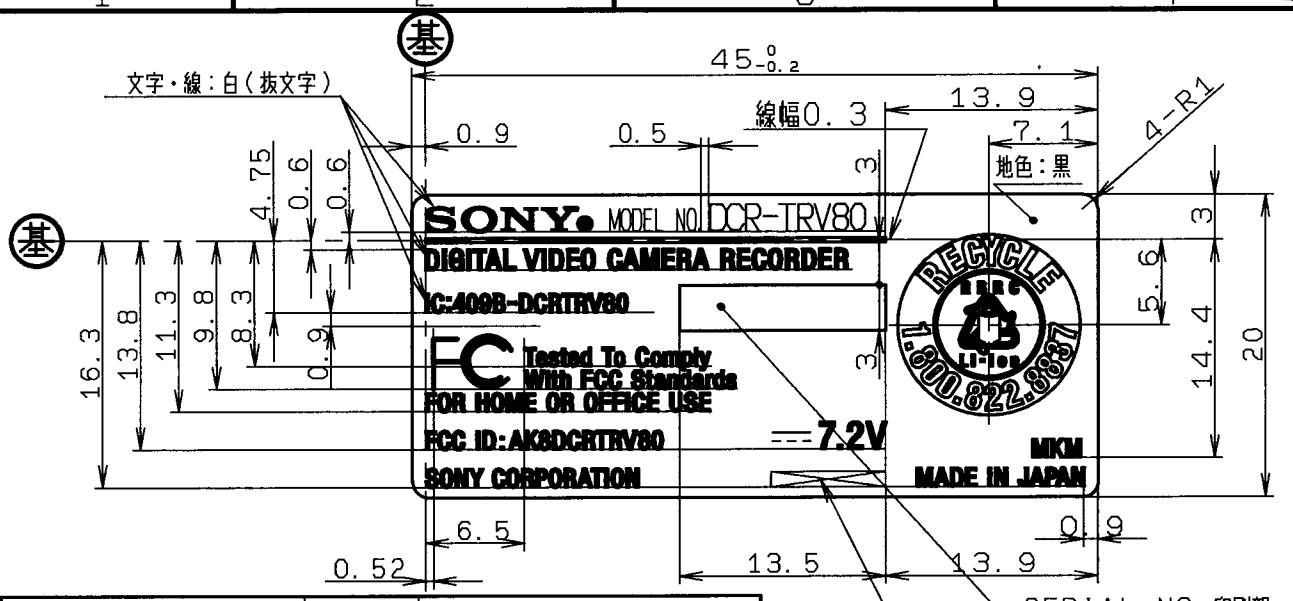

記載文字	字高	タイプフェース
SONY	l=10	SONY Logo Type A
DCR-TRV80	1.8	SONY ID TYPE HRC
DIGITAL VIDEO CAMERA RECORDER	1.35	
7.2V	1.75	
MODEL NO.	1.5	ユニバースライト・エクストラ・コンデンスト
SONY CORPORATION	1.2	清刷参照
MADE IN JAPAN MKM	1.2	SONY ID TYPE HRC
3-081-879-	1.0	
FC	3.5	清刷参照
Tested To Comply With FCC Standards FOR HOME OR OFFICE USE	1.2	SONY ID TYPE HRC
FCC ID:AK8DCRTRV80		
IC:409B-DCRTRV80		
	12	清刷参照

材料構成図

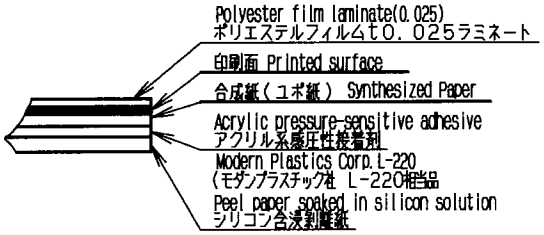

注1）品質特性：ソニー部品設計基準　機銘板の第7－1項に定める各特性を満足すること。
2）版下は校正，承認を要す。
3）SERIAL NO. は連番で印刷のこと。数字は別途指示による。
4）剥離紙にはスリットをいれること。
5）印刷色は黒地に白（抜き文字）とする。
6）この部品にはSS-00259-1 PART1に関する物質を使用しない。

HISTORY X COUNT	SUFFIX REPL.	ECN-NO. DATE	REVISION	SIGN.
6 x				
5 x				
4 x				
3 x				
2 x				
1 x				

DRAWN BY	PLANNED BY	CHECKED BY	APPROVED BY
MNC PV・Cam・撮 02.11.29 善財	MNC PV・Cam・撮 02.11.29 善財	MNC PV・Cam・撮 '02.11.29 平野	MNC PV・Cam・撮 '02.11.29 平野

TENTATIVE

MODEL CX4350C-U2

PART NO. 0-362-593-01

UNIT mm

ANGLE

SCALE 2：1

TOLERANCE STS-2

~~L≦4~~	~~±0.1~~
~~4<L≦16~~	±0.2
16<L≦63	±0.3
63<L≦250	±0.4
250<L	±0.6

USED ON

RANK

FAMILY

ORIGINAL MODEL DCR-TRV80

MATERIAL(COLOR) PETP+合成紙+PSA（ユポ紙）

FINISH(COLOR) 凸版印刷後 PETP ラミネート処理 半光沢

DESCRIPTION

(E) LABEL, MODEL NUMBER(4350UC)

(J) 機銘板（4350U2）

PART NO. 3-081-879-01

SHEET 1/1

THIS DOCUMENT IS THE PROPRIETARY PROPERTY OF SONY. ITS USE IS AUTHORIZED ONLY FOR RESPONDING TO A REQUEST FOR QUOTATION, OR FOR THE PERFORMANCE OF WORK FOR SONY. ALL QUESTIONS MUST BE REFERRED TO THE LOCAL PURCHASING DEPARTMENT OF SONY.

A4

ISSUED '02.11.29

DCAM PA 3-081-879-ZE 12/02/02 20:39 YAMAMURA

DRAWING (TYPE D42)

SONY STANDARD '90.10